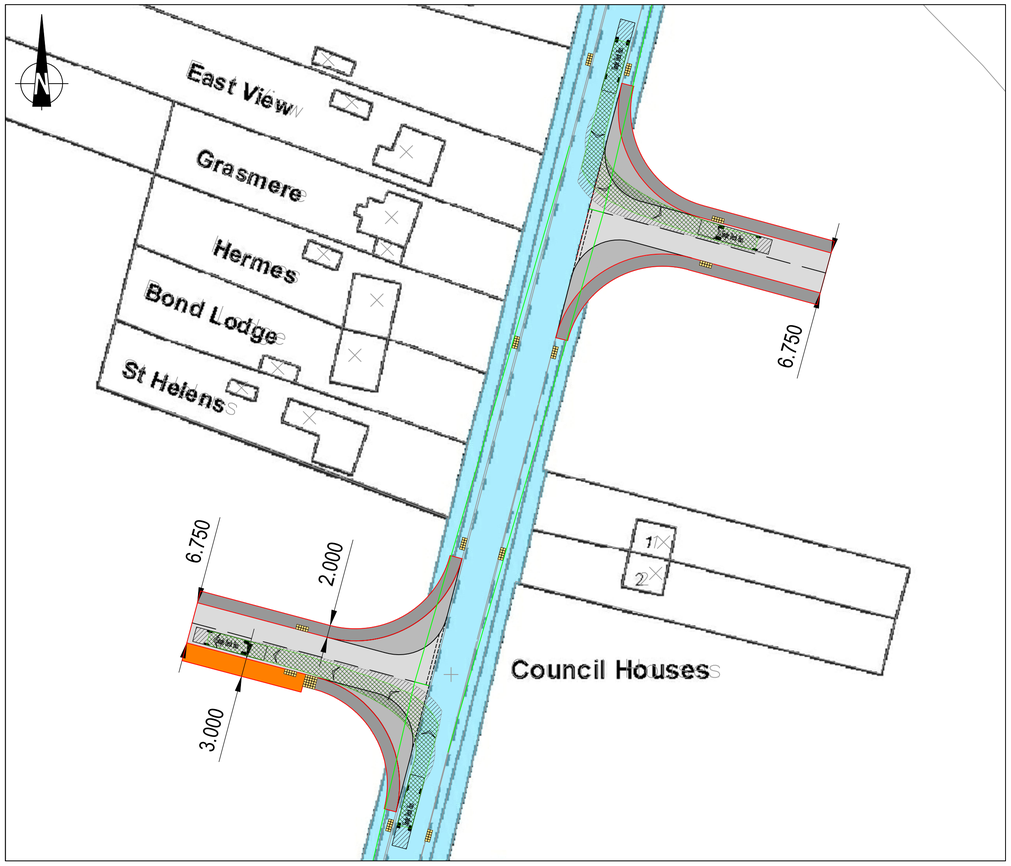

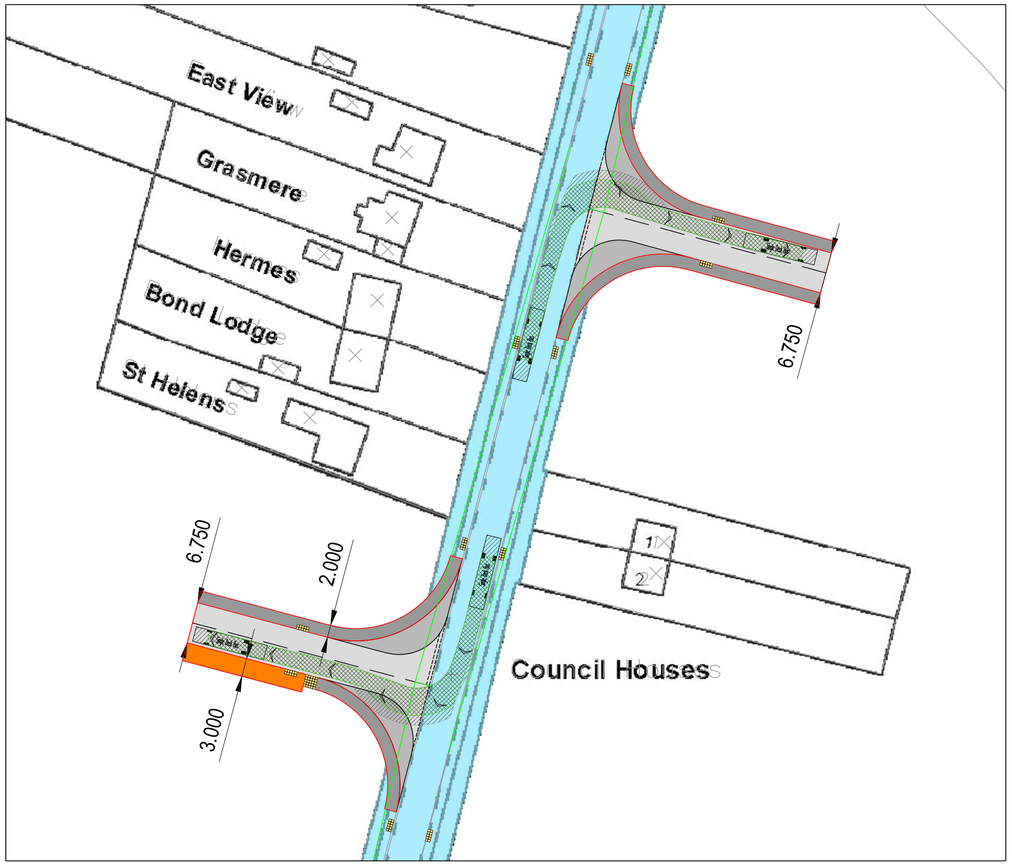

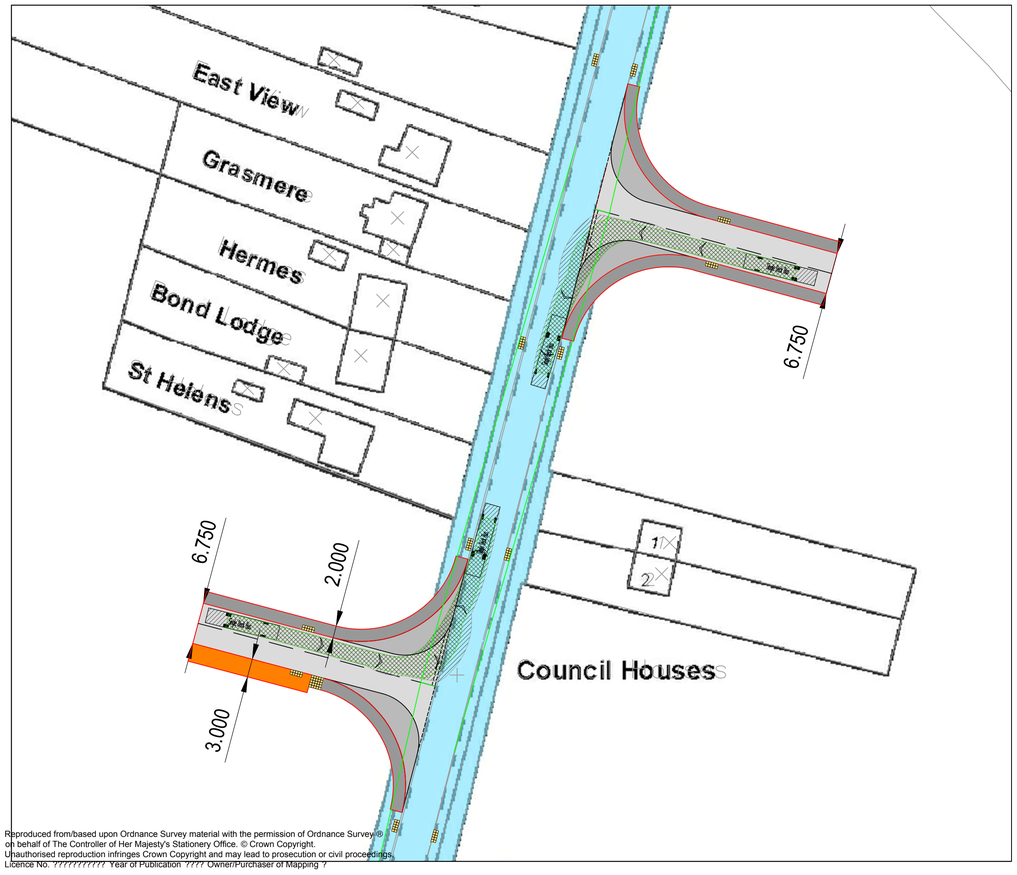

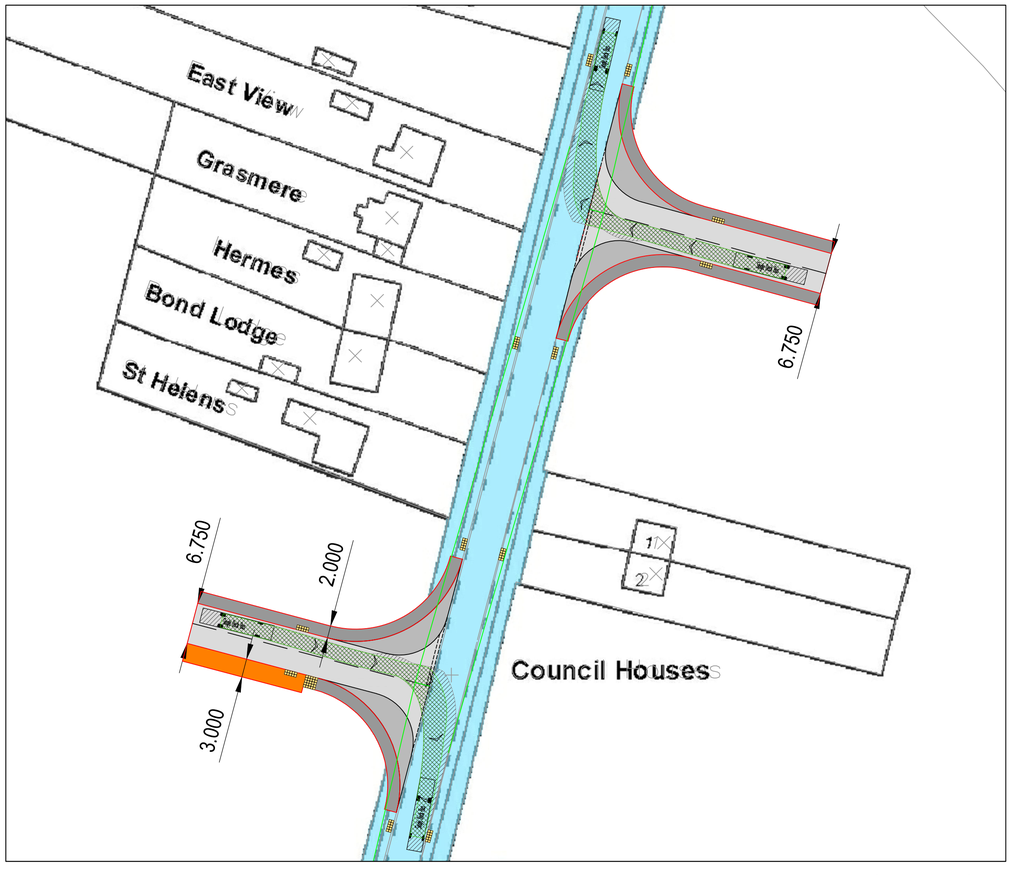

Reproduced from/based upon Ordnance Survey material with the permission of Ordnance Survey® on behalf of The Controller of Her Majesty's Stationery Office. © Crown Copyright. Unauthorised reproduction infringes Crown Copyright and may lead to prosecution or civil proceedings. Licence No. '??????????' Year of Publication '????' Owner/Purchaser of Mapping '?'

FIGURE 3.2

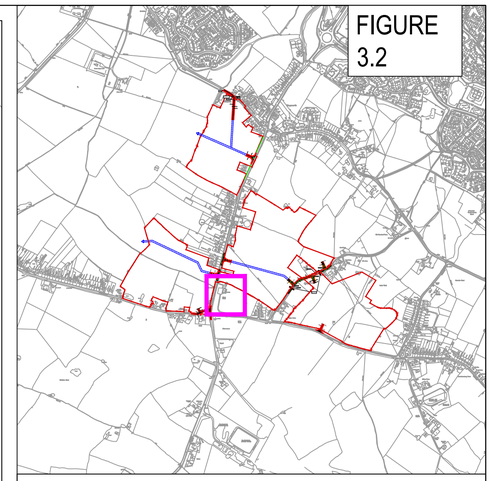

VEHICLE PROFILE:

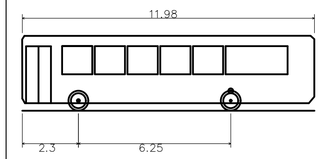

Single Deck Bus	
Overall Length	11.980m
Overall Width	2.440m
Overall Body Height	3.070m
Min Body Ground Clearance	0.306m
Track Width	2.322m
Lock to lock time	6.00s
Kerb to Kerb Turning Radius	10.368m

KEY:

- CARRIAGEWAY
- FOOTWAY
- SEGREGATED FOOT/CYCLEWAY

Mark	Revision	Date	Drawn	Chkd	Appd

SCALING NOTE: Do not scale from this drawing. If in doubt, ask.

UTILITIES NOTE: The position of any existing public or private sewers, utility services, plant or apparatus shown on this drawing is believed to be correct, but no warranty to this is expressed or implied. Other such plant or apparatus may also be present but not shown. The Contractor is therefore advised to undertake their own investigation where the presence of any existing sewers, services, plant or apparatus may affect their operations.

Drawing Issue Status

FOR INFORMATION

LAND AT KINGSNORTH

VEHICLE TRACKING ANALYSIS ON PROPOSED ASHFORD ROAD SITE ACCESS

Client

Date of 1st Issue: 15.02.2018	Designed: -	Drawn: JHJ
A1 Scale: 1:500	Checked: CCN	Approved: CCN
Drawing Number: 30292_5510_020	Revision: -	

pba peterbrett
Offices throughout the UK and Europe
www.peterbrett.com
© Peter Brett Associates LLP
ASHFORD
Tel: 01233 651 740